


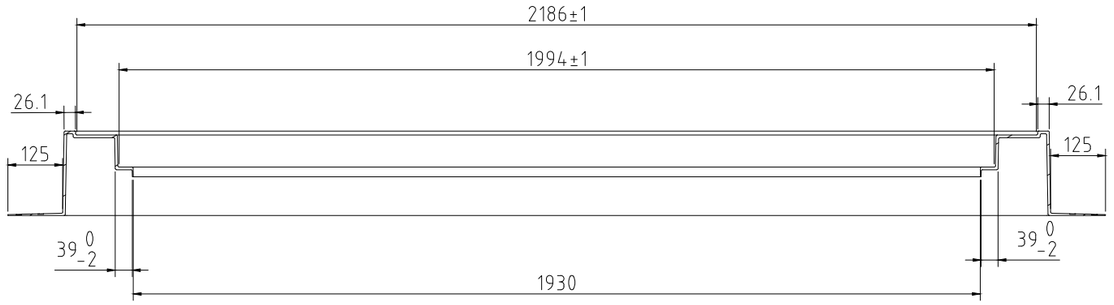


SECTIONAL VIEW A-A

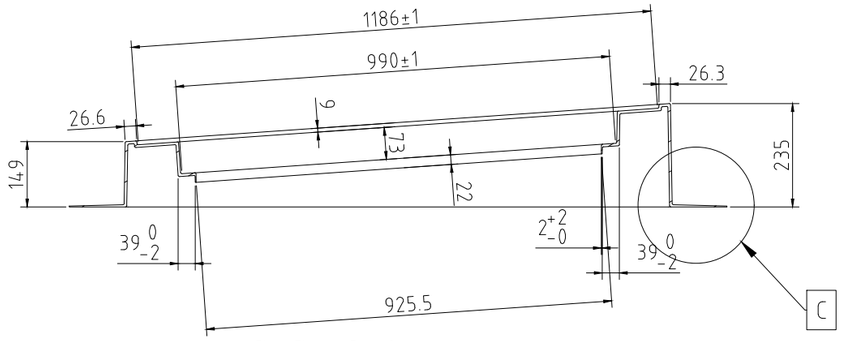


SECTIONAL VIEW B-B

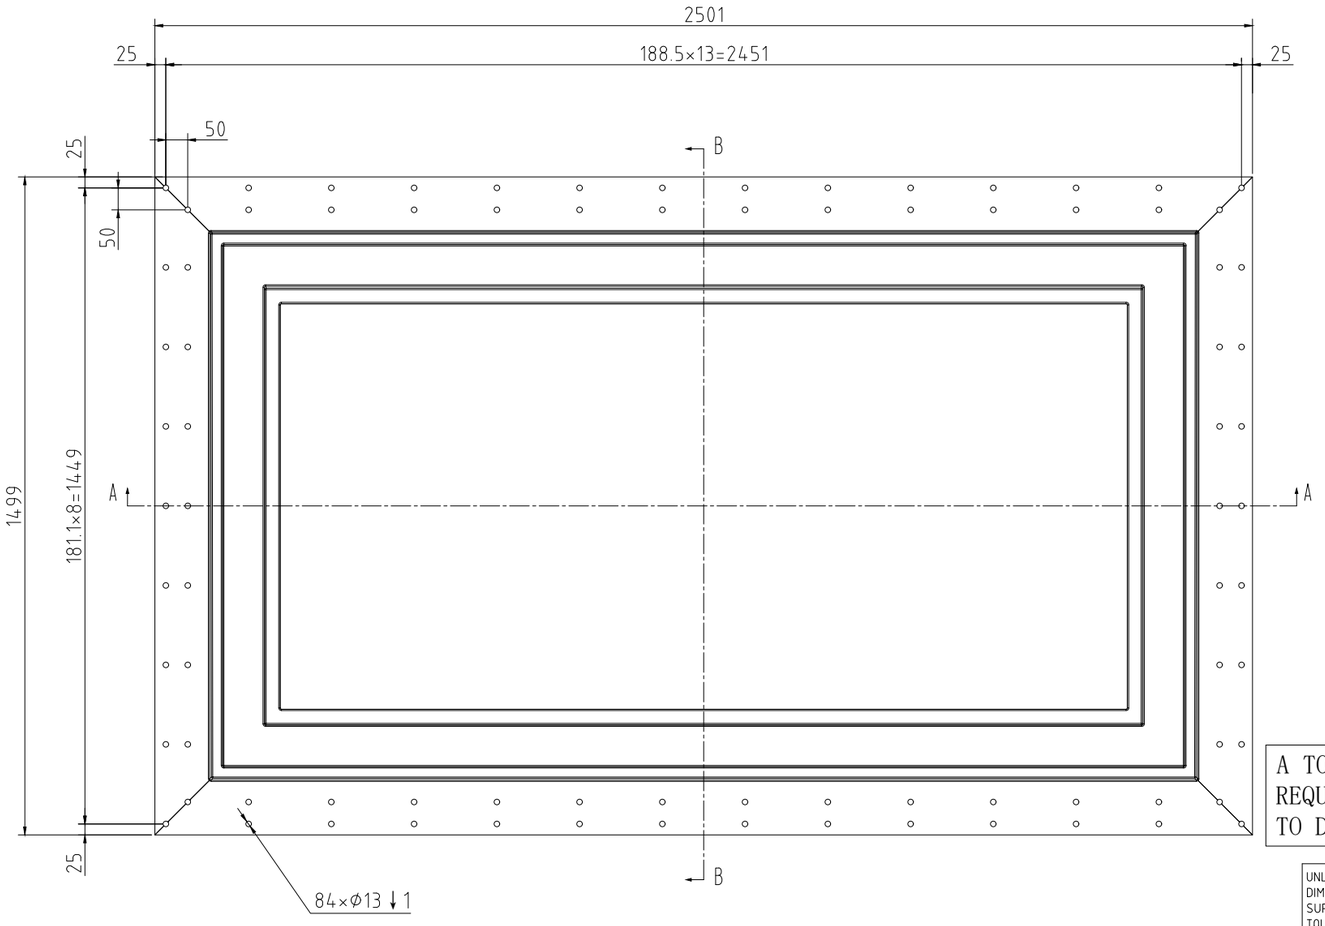

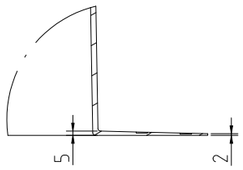

DETAILED VIEW C

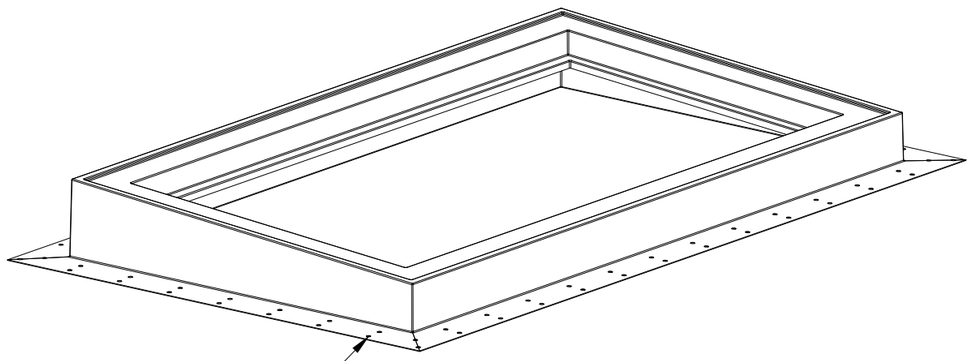

A TOTAL OF 84 FIXING POINTS ARE REQUIRED; OUR COMPANY DOES NOT NEED TO DRILL HOLES.

NOTE: ALL FILLETS ARE R3.

UNLESS OTHERWISE SPECIFIED: DIMENSIONS ARE IN MILLIMETERS SURFACE FINISH: TOLERANCES: LINEAR: ANGULAR:	FINISH:				DEBUR AND BREAK SHARP EDGES	
	NAME	SIGNATURE	DATE			
DRAWN			2025.5.30			
CHK'D						
APPV'D						
MFG						
Q.A				MATERIAL: FRP		
				WEIGHT:		

DO NOT SCALE DRAWING | REVISION

NŌTAN INTEGRATED BLINDS
7 Tresham Road, Orton Southgate, Peterborough, PE2 6SG
01638 597 729 | info@notan.co.uk

RAPID KERB

DWG NO. 1000×2000 | A3 | 0

SCALE: 1:12 | SHEET 1 OF 1