

SECTIONAL VIEW A-A

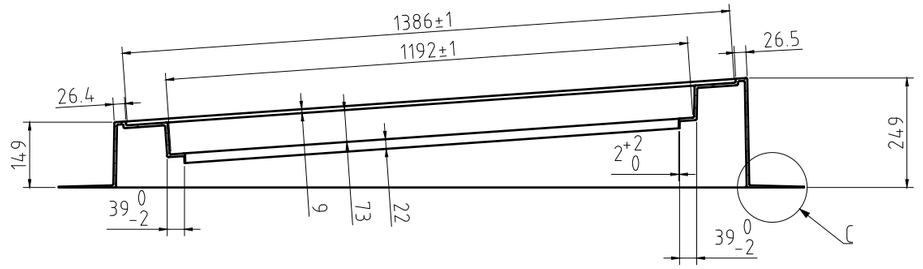

SECTIONAL VIEW B-B

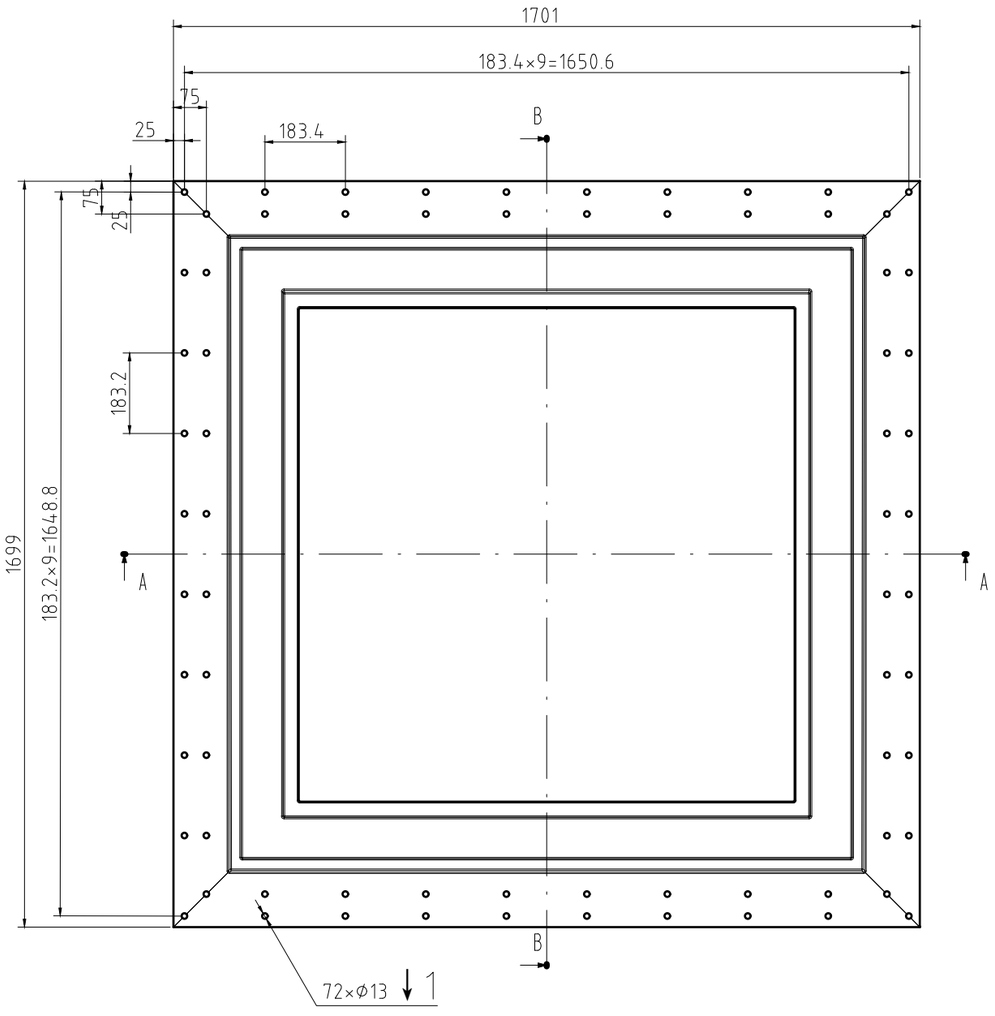

DETAILED VIEW C

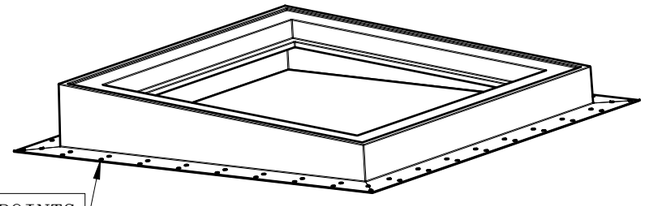

ISOMETRIC DRAWING
1:20

A TOTAL OF 72 FIXING POINTS ARE REQUIRED; OUR COMPANY DOES NOT NEED TO DRILL HOLES.

NOTE: ALL FILLETS ARE R3

UNLESS OTHERWISE SPECIFIED: DIMENSIONS ARE IN MILLIMETERS SURFACE FINISH: TOLERANCES: LINEAR: ANGULAR:	FINISH:				DEBUR AND BREAK SHARP EDGES	
	NAME	SIGNATURE	DATE			
DRAWN						
CHK'D						
APPV'D						
MFG						
Q.A				MATERIAL: FRP		
				WEIGHT:		

DO NOT SCALE DRAWING	REVISION
NŌTAN INTEGRATED BLINDS 7 Tresham Road, Orton Southgate, Peterborough, PE2 6SG 01638 597 729 | info@notan.co.uk	
RAPID KERB	
DWG NO. 1200×1200	A3 0
SCALE: 1:12	SHEET 1 OF 1