




SECTIONAL VIEW A-A

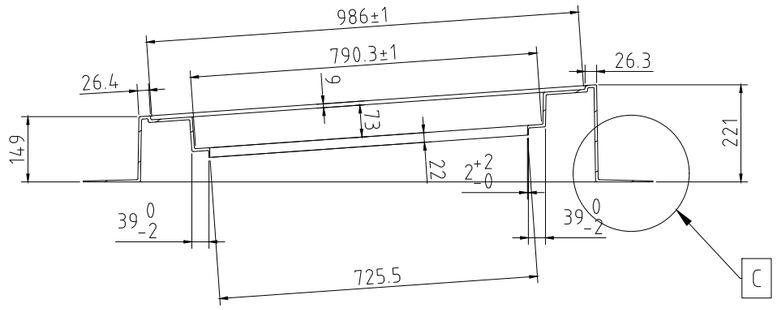


SECTIONAL VIEW B-B

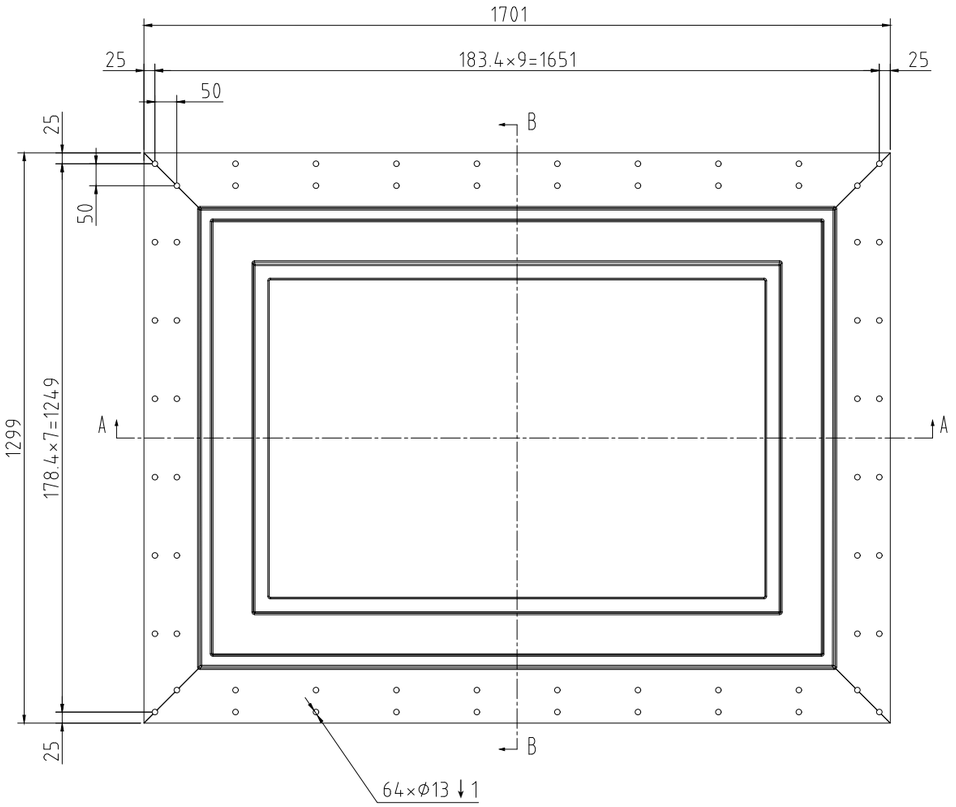

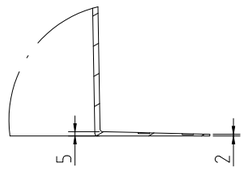

DETAILED VIEW C

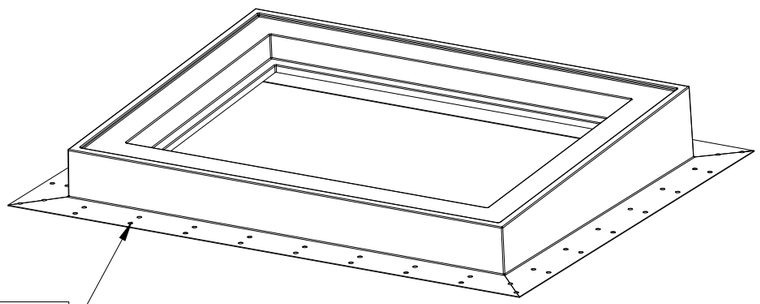

A TOTAL OF 64 FIXING POINTS ARE REQUIRED; OUR COMPANY DOES NOT NEED TO DRILL HOLES.

NOTE: ALL FILLETS ARE R3.

UNLESS OTHERWISE SPECIFIED: DIMENSIONS ARE IN MILLIMETERS SURFACE FINISH: TOLERANCES: LINEAR: ANGULAR:	FINISH:				DEBUR AND BREAK SHARP EDGES	DO NOT SCALE DRAWING / REVISION
	NAME	SIGNATURE	DATE			NŌTAN INTEGRATED BLINDS 7 Tresham Road, Orton Southgate, Peterborough, PE2 6SG 01638 597 729 | info@notan.co.uk
DRAWN			2025.5.30			RAPID KERB
CHK'D						
APPV'D						
MFG						
Q.A				MATERIAL: FRP		DWG NO. 800×1200 / A3 / 0
				WEIGHT:		SCALE: 1:12 / SHEET 1 OF 1