
HITECH
ROOFLIGHTS

Technical Drawing

Using **38mm** Thick CLS Rafters

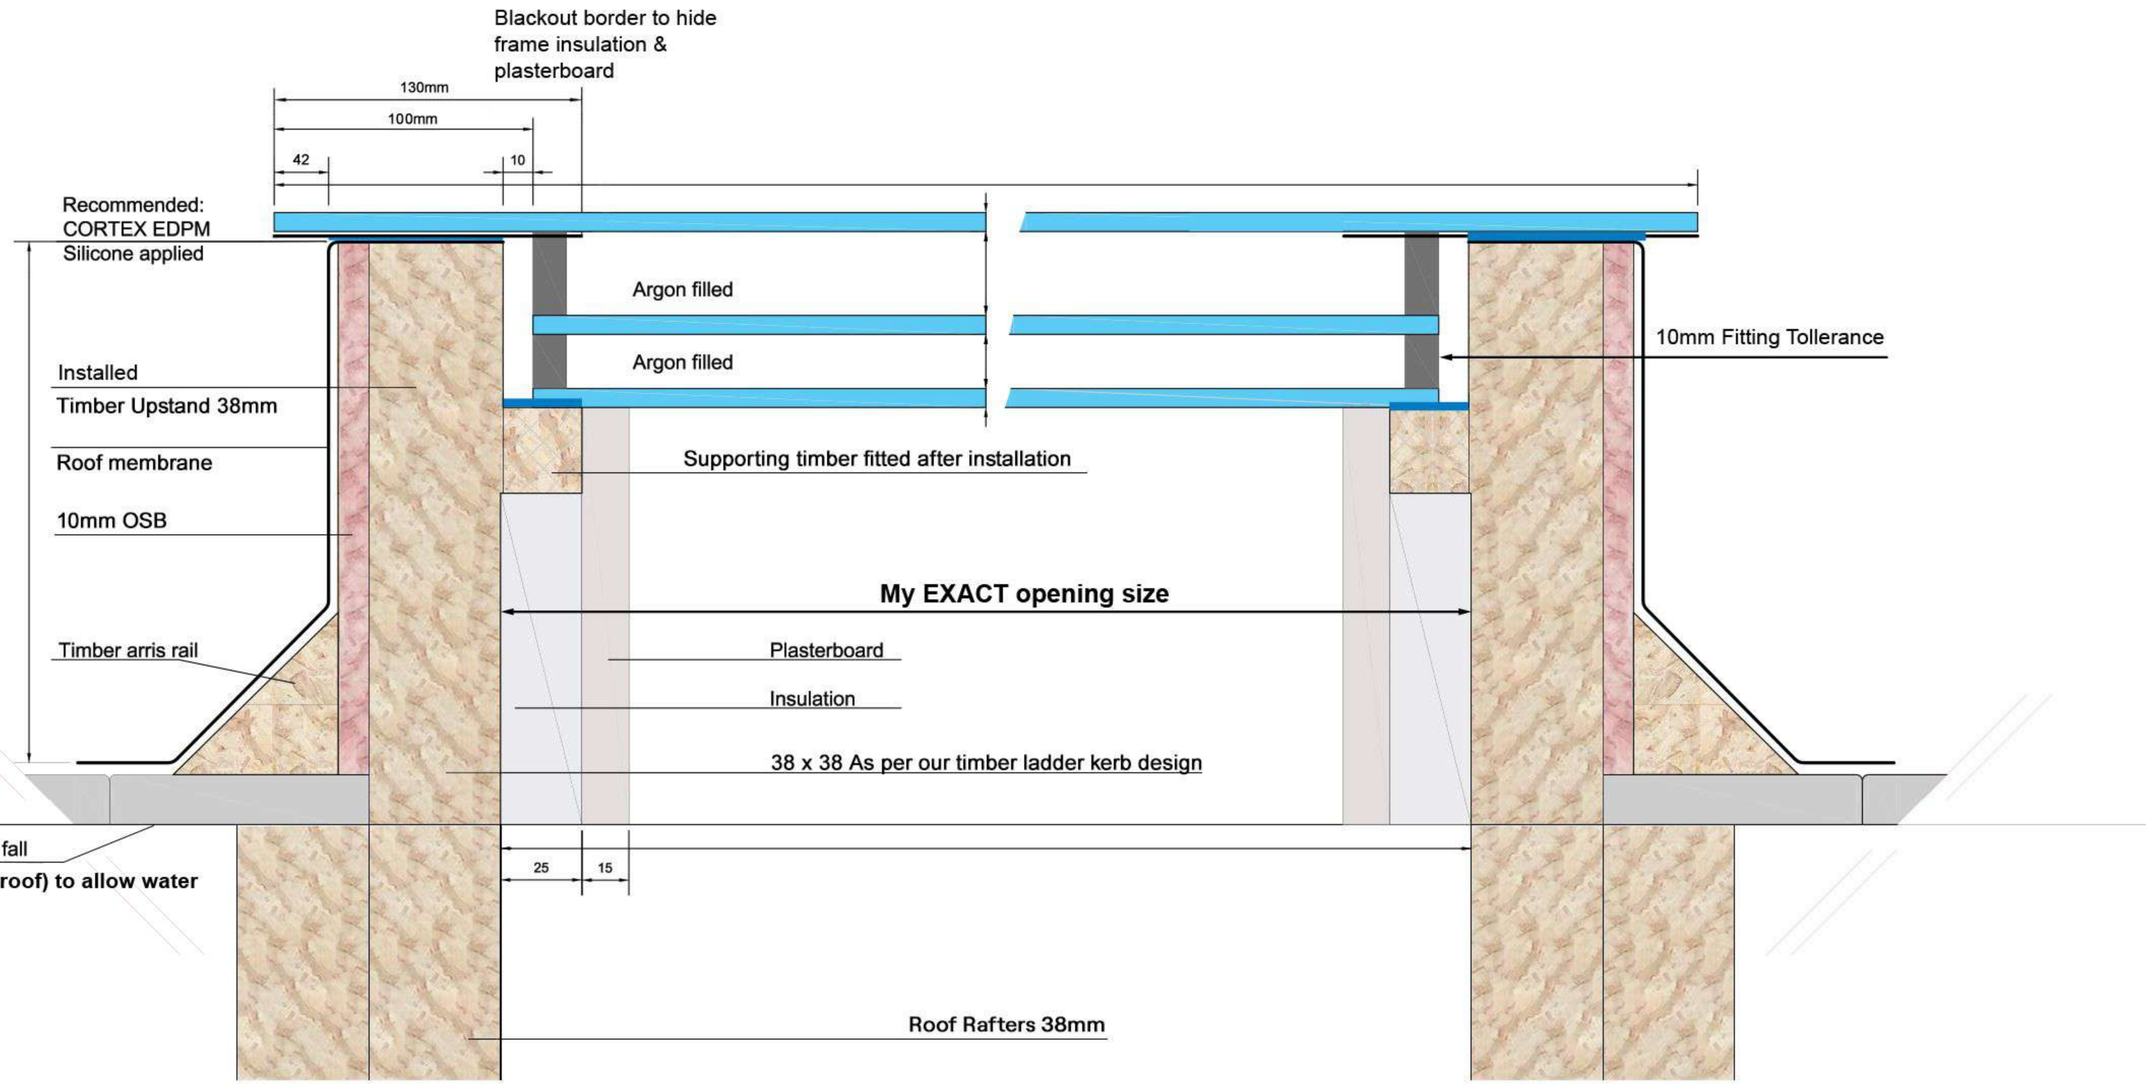


October 2025

HITECH
ROOFLIGHTS

Integral Blind Technical Drawing

Using **38mm** Thick CLS Rafters

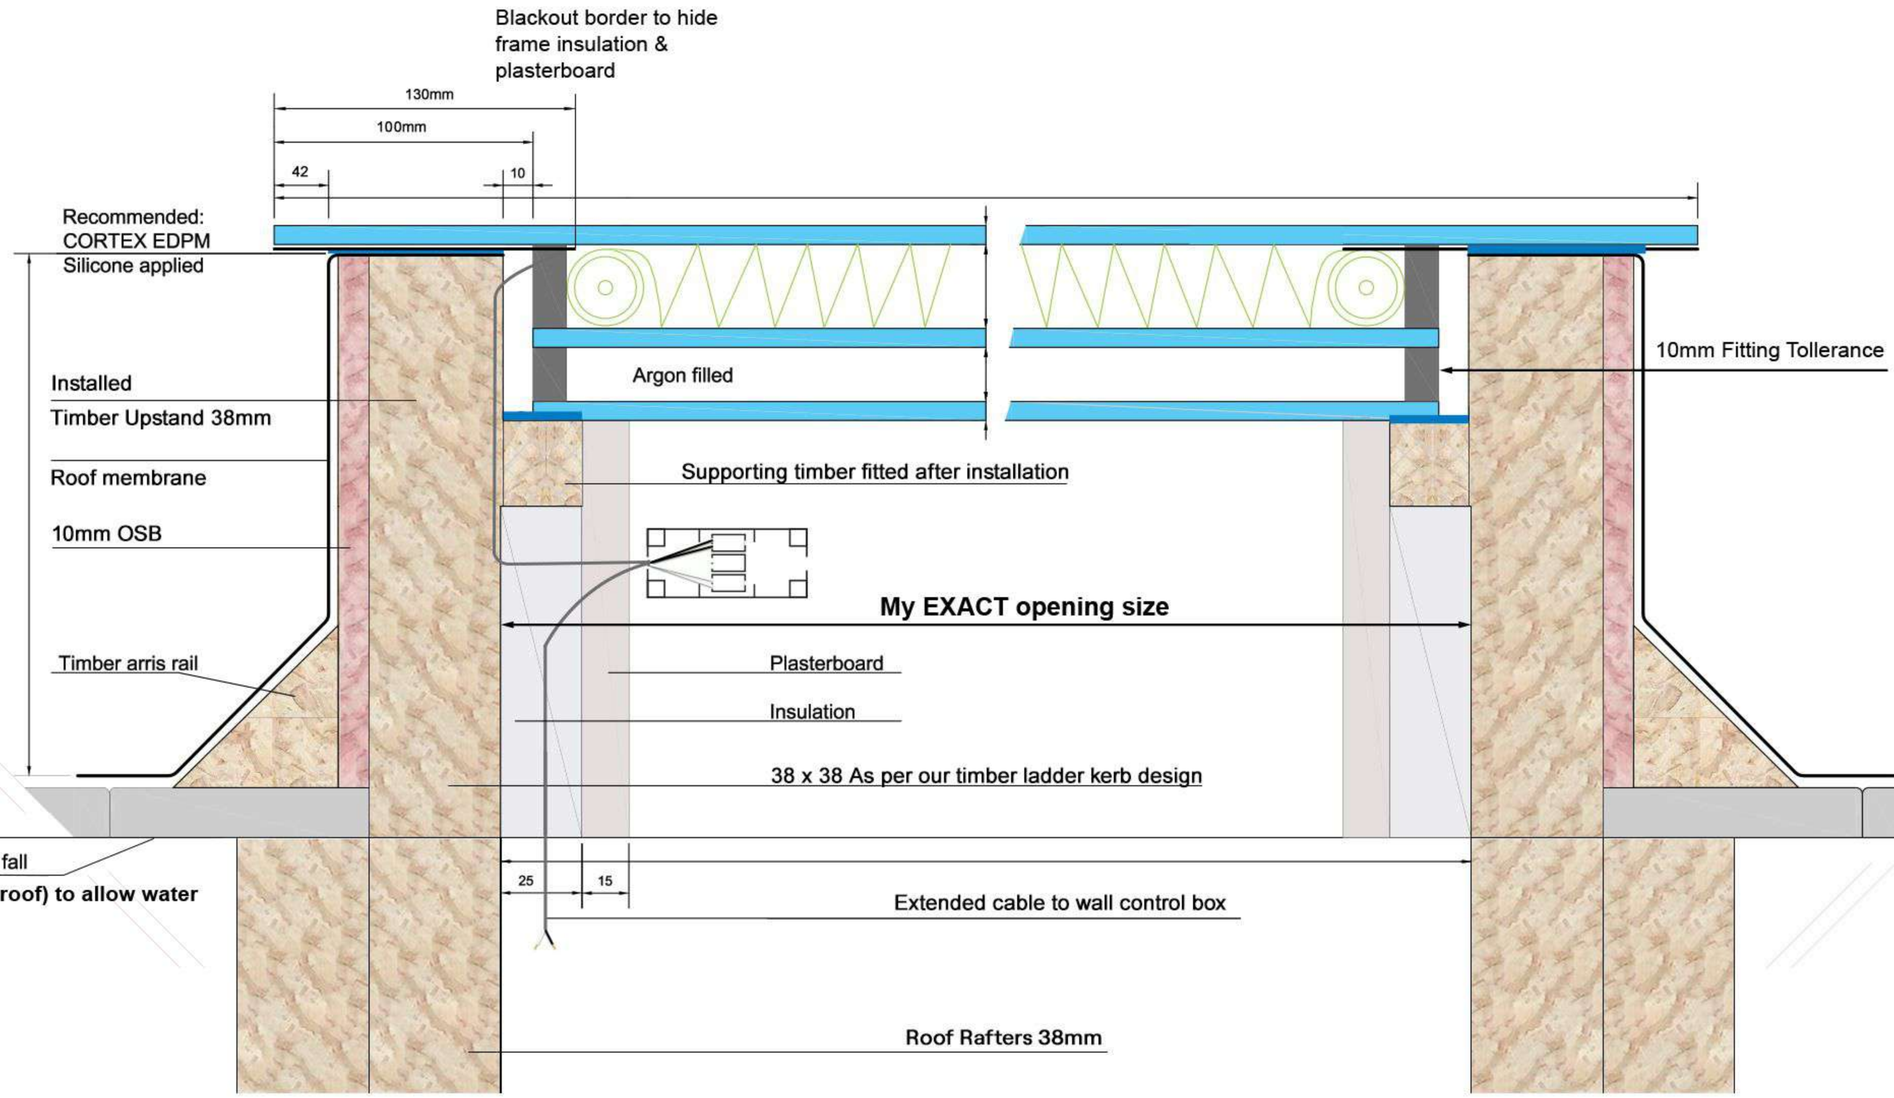


October 2025

HITECH
ROOFLIGHTS

Technical Drawing

Using **47mm** Tantalised Rafters

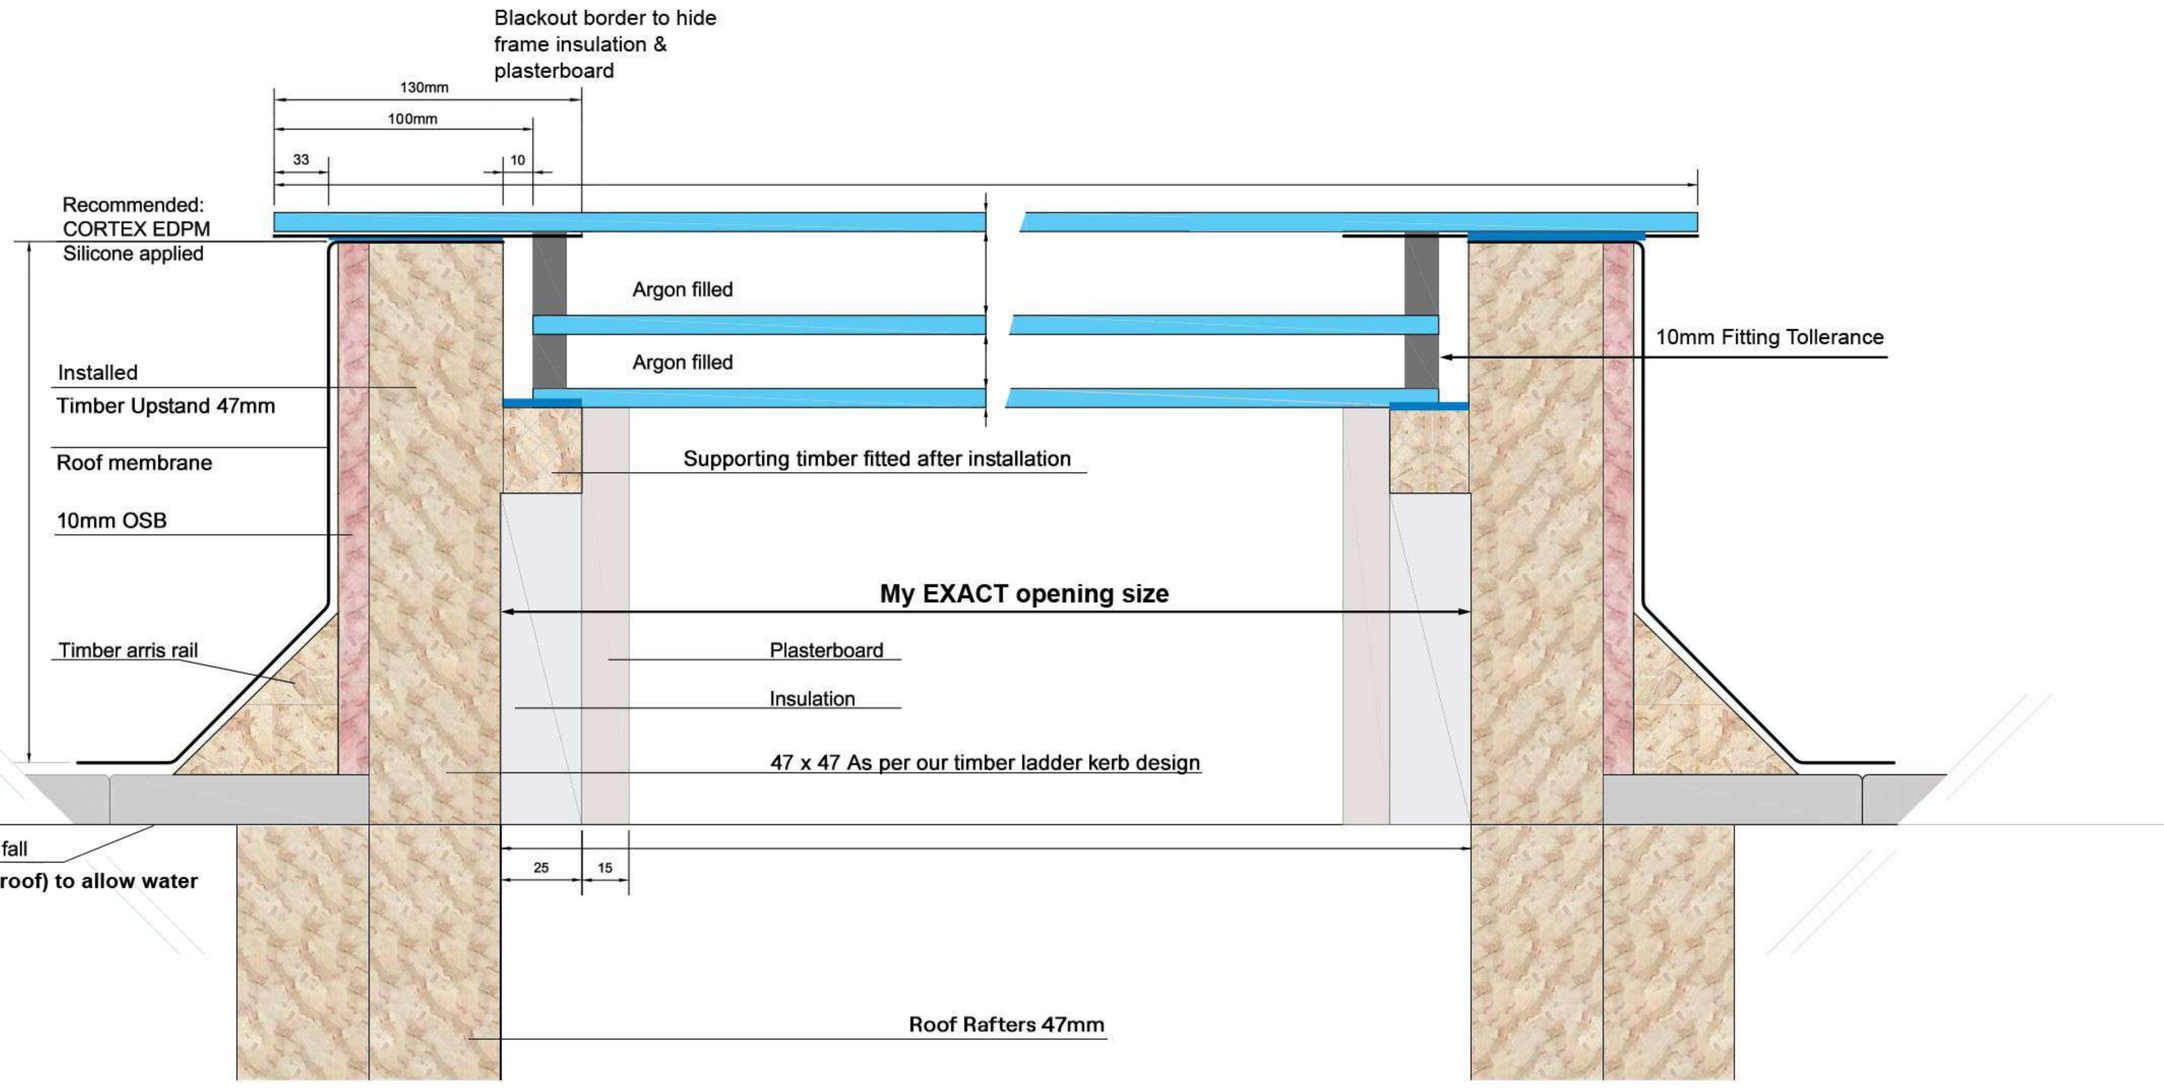


October 2025

HITECH
ROOFLIGHTS

Integral Blind Technical Drawing

Using **47mm** Tantalised Rafters

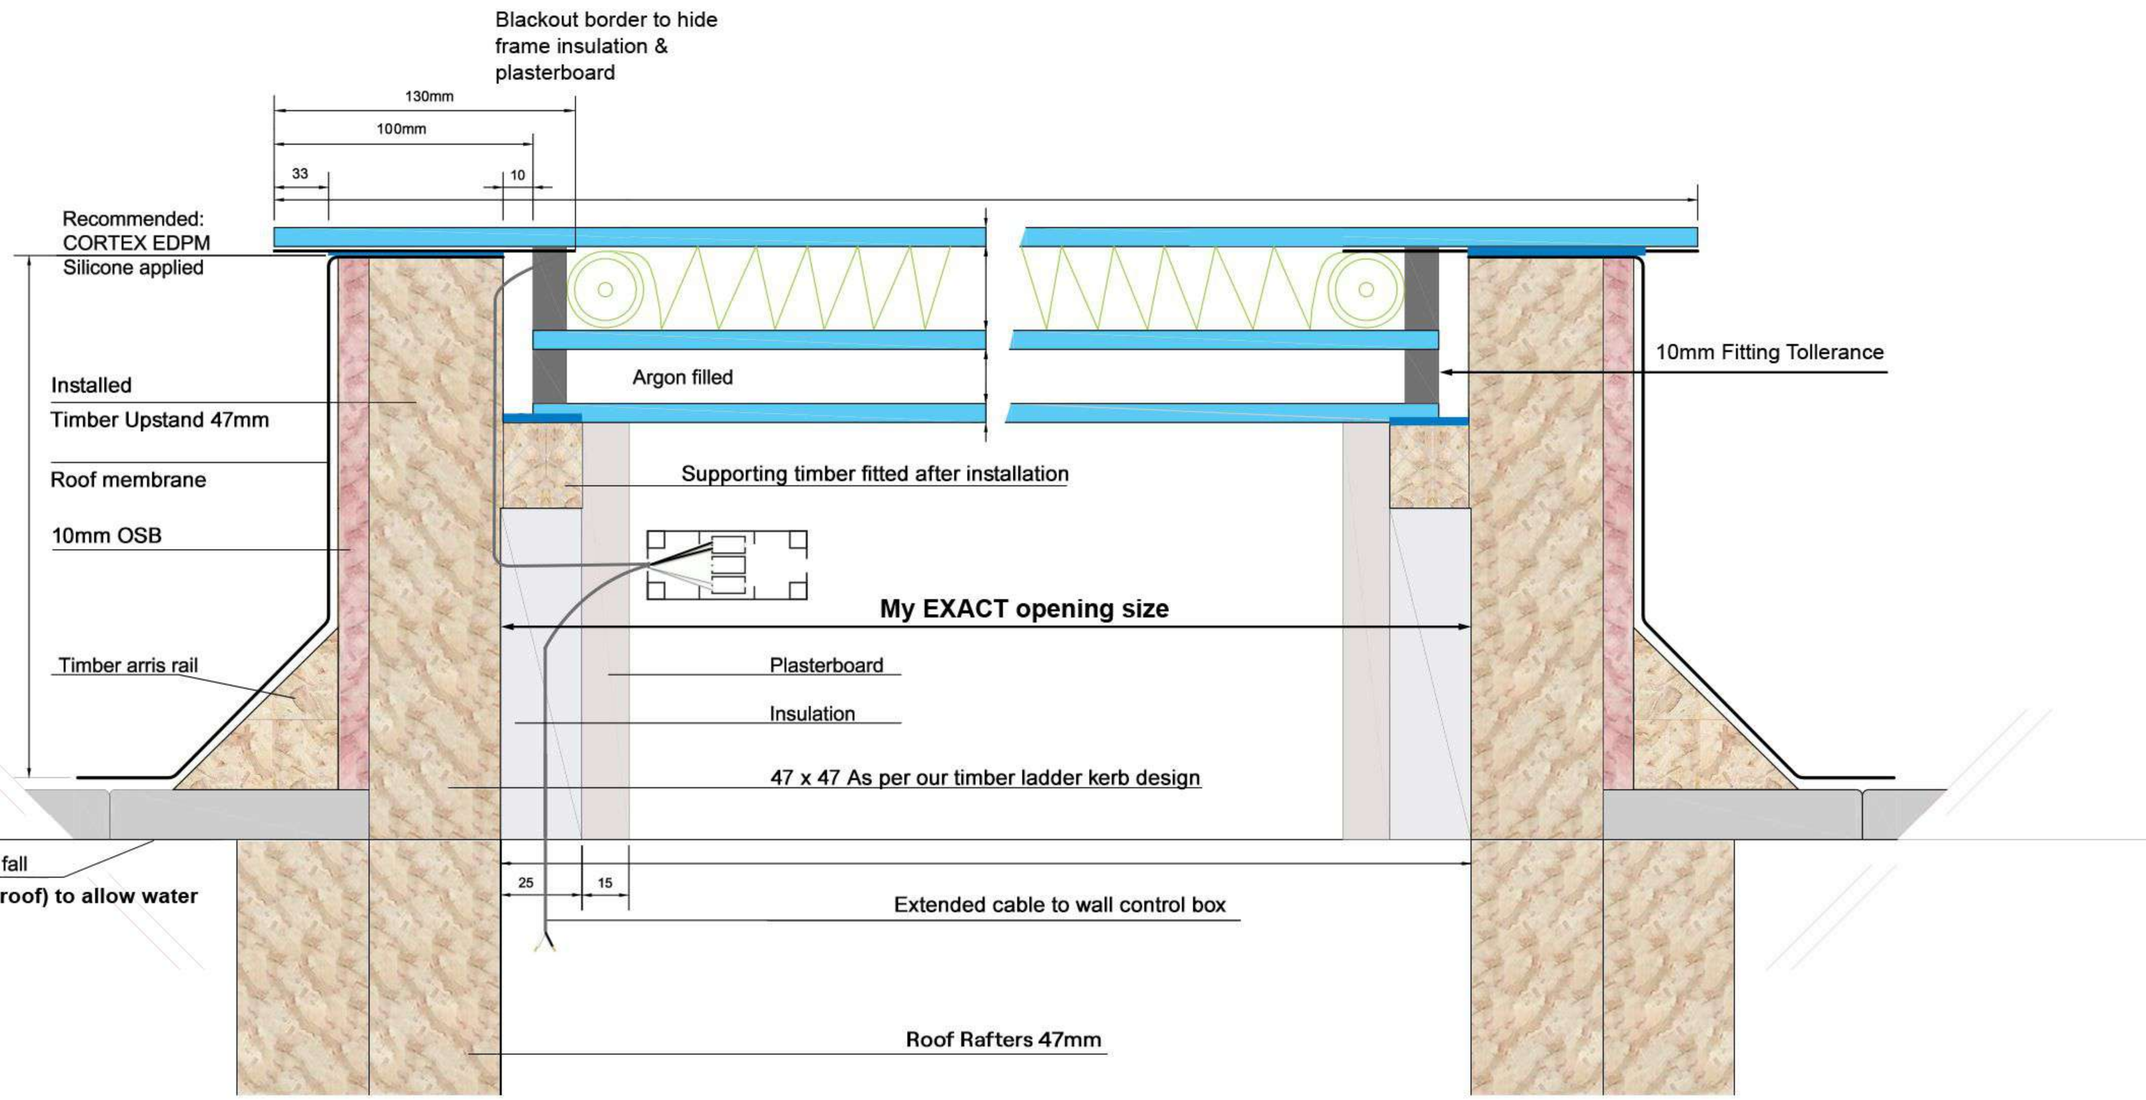

October 2025